# SCHNEIDER PARK

## CONCRETE PUMPTRACK PRELIMINARY CONCEPT PLAN

MARCH 4th, 2015

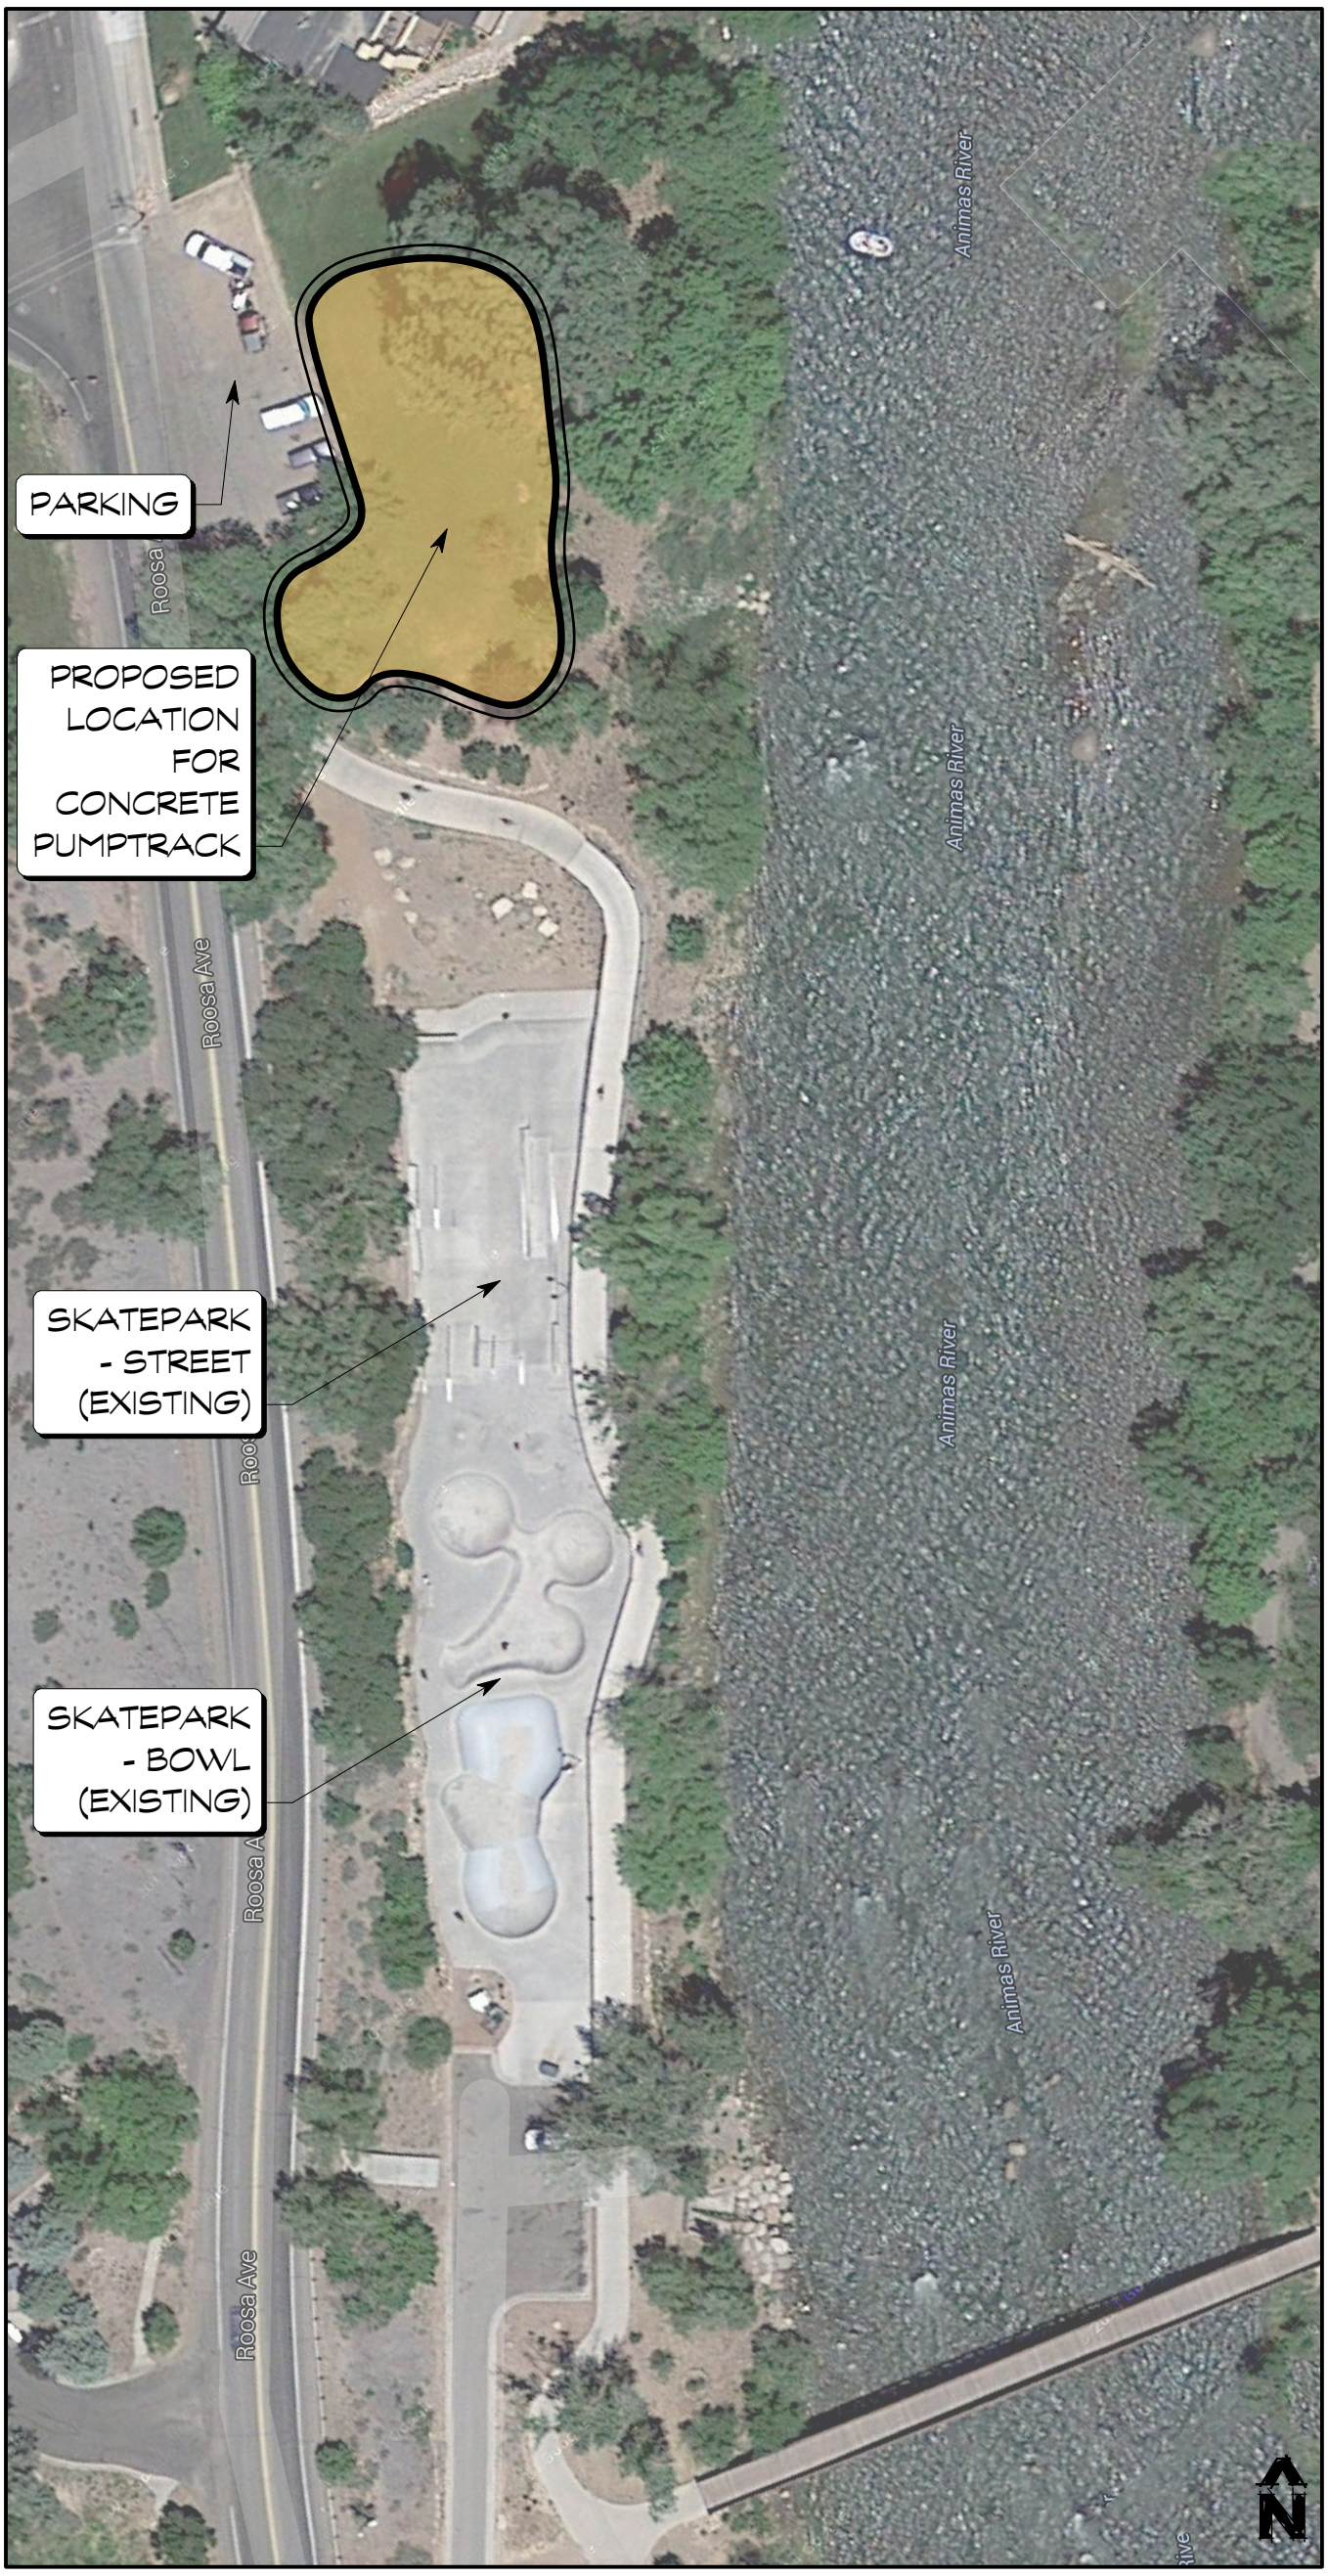


SCALE = NTS

0 100 200 300 FT

CONCRETE PUMPTRACK - EXAMPLE

CONCRETE PUMPTRACK - EXAMPLE

CONCRETE PUMPTRACK - EXAMPLE

CONCRETE PUMPTRACK - EXAMPLE

CONCRETE PUMPTRACK - EXAMPLE

CONCRETE PUMPTRACK - EXAMPLE