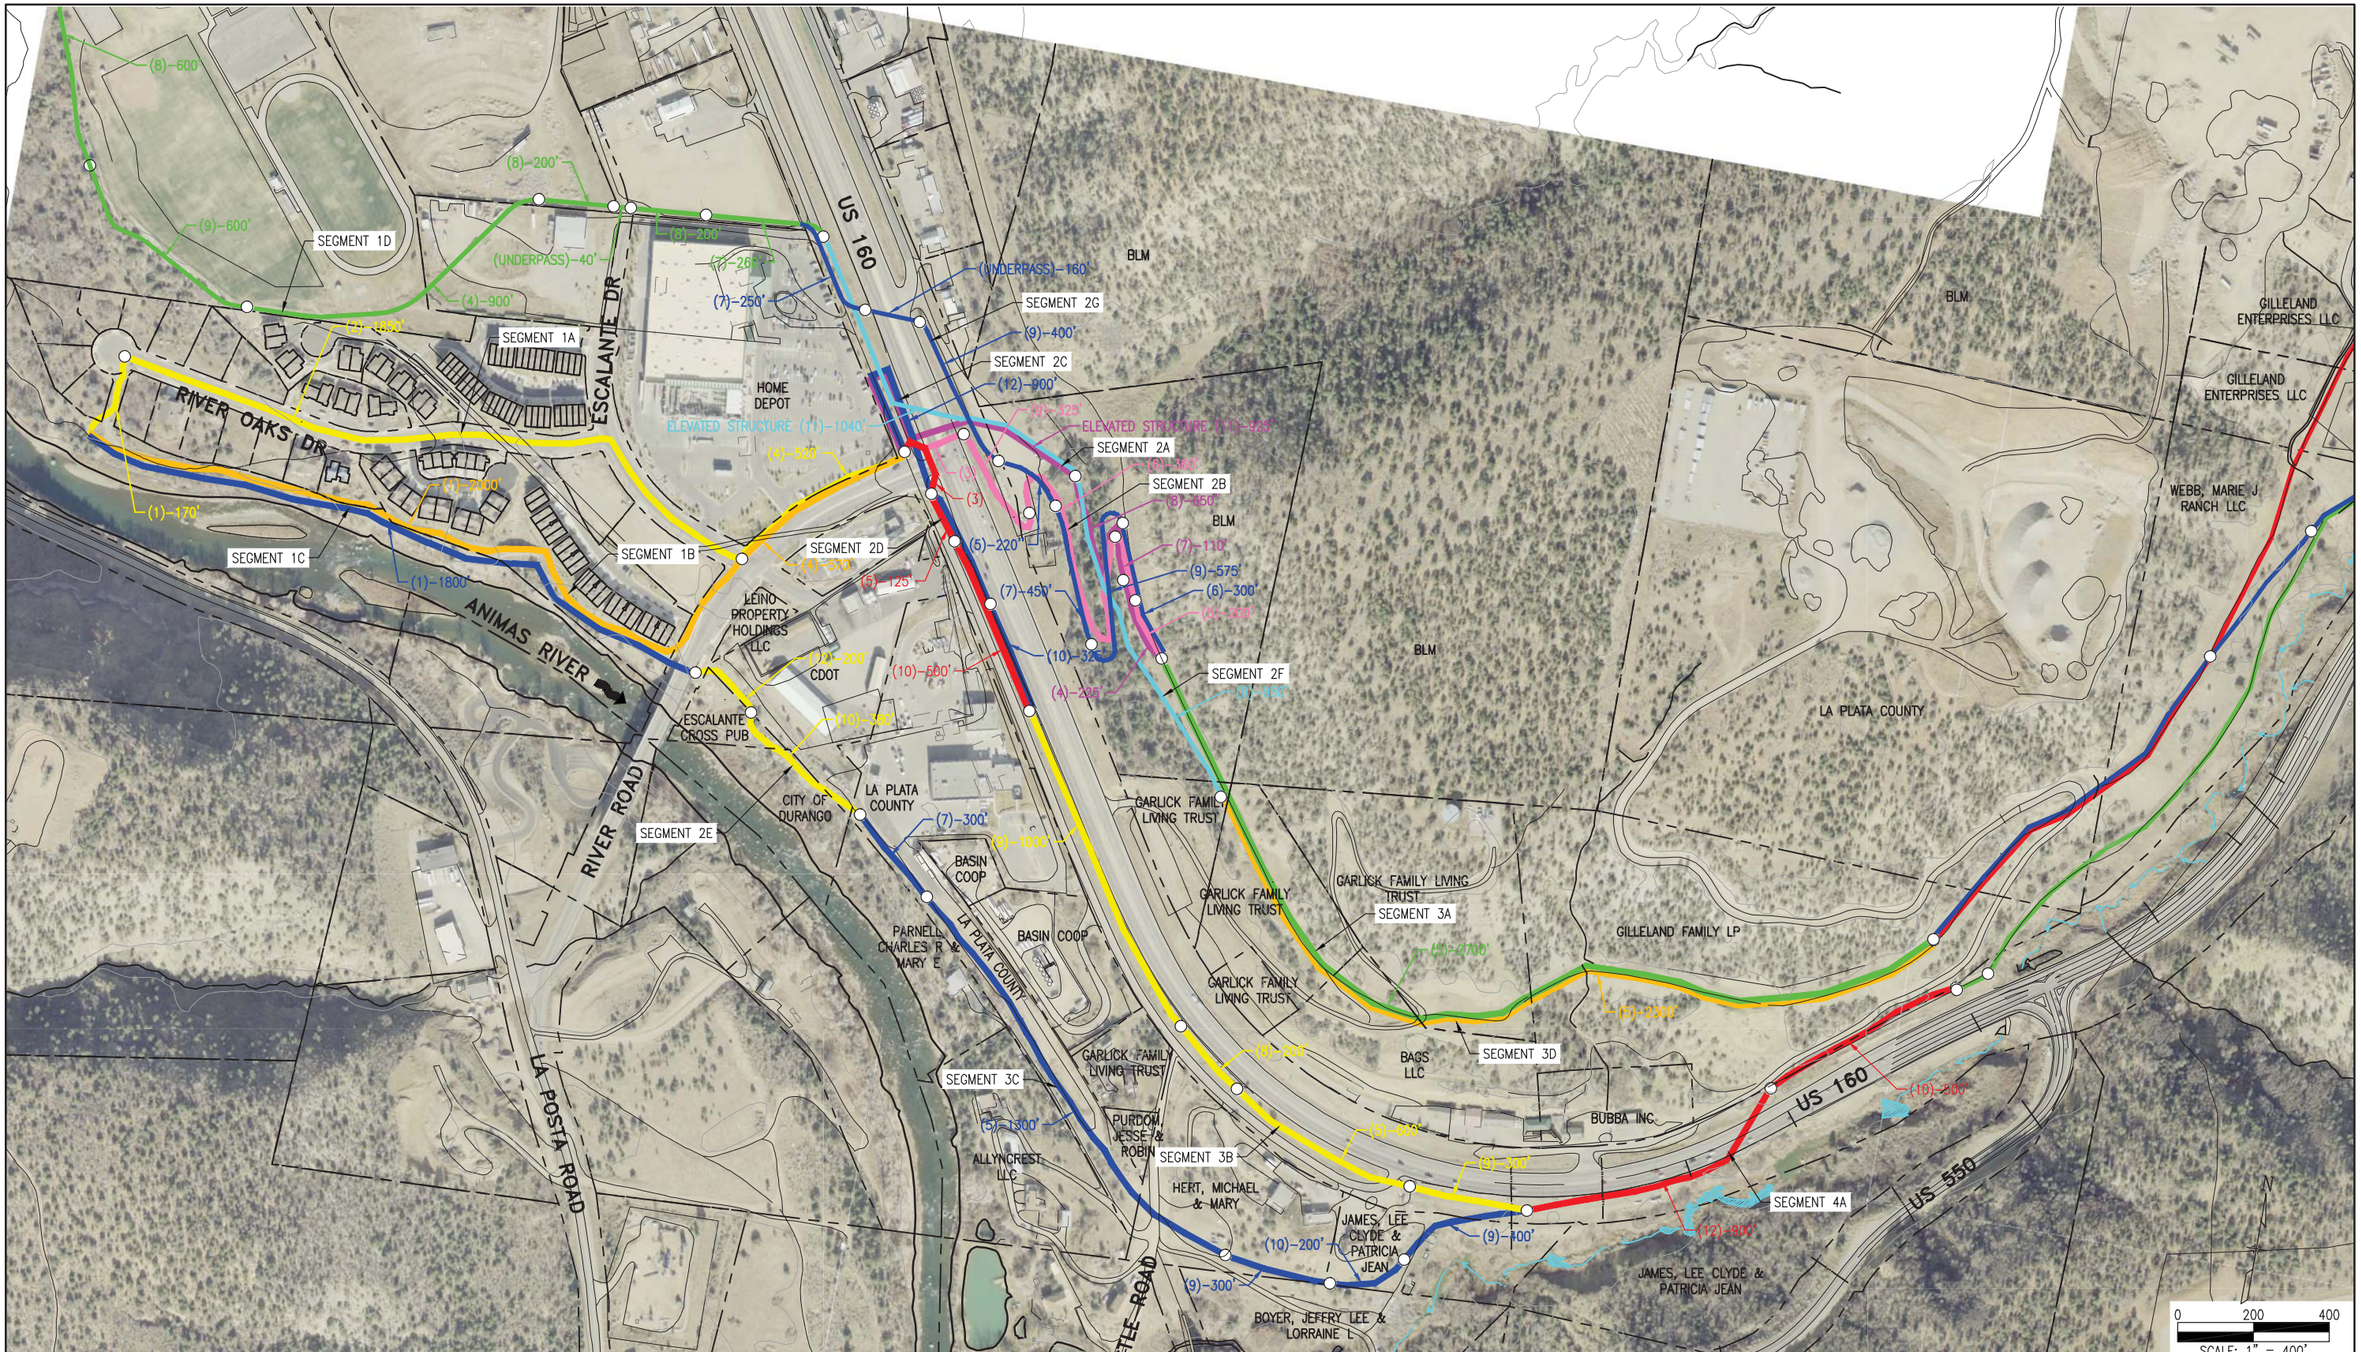

Print Date: Sep 03, 2015		Sheet Revisions			As Constructed	ART-SMART-160 TRAIL-RIVER ROAD TO FARMINGTON HILL	Project No./Code
File Name: 13111-Overall Site Plan-kmz.dwg		Date:	Comments	Init.	No Revisions:	ALTERNATE ROUTES (WEST SECTION)	STE M350-015
Horiz. Scale: Vert. Scale:					Revised:	Designer: SJB / Structure Numbers	18211
Unit Information Unit Leader Initials					Void:	Detailer: LX	Sheet Number
						Sheet Subset: / Subset Sheets:	

Loris and Associates, Inc.
818 W. South Boulder Road, Suite 200
Louisville, Colorado 80027
303.444.2073
www.LorisandAssociates.com

CITY of DURANGO

Colorado Department of Transportation
CDOT
3803 N. Main Ave., #306
Durango, CO 81301
Phone: (970) 385-1402
FAX: (970) 350-2198
DEPARTMENT OF TRANSPORTATION
Region 5

G:\7.2 Clients\300 - CI Durango\13111 - ART SMART 160-River Rd. to Farminton Hill\50 DWG\13111-Overall Site Plan-kmz.dwg Sep 03, 2015 - 2:31pm