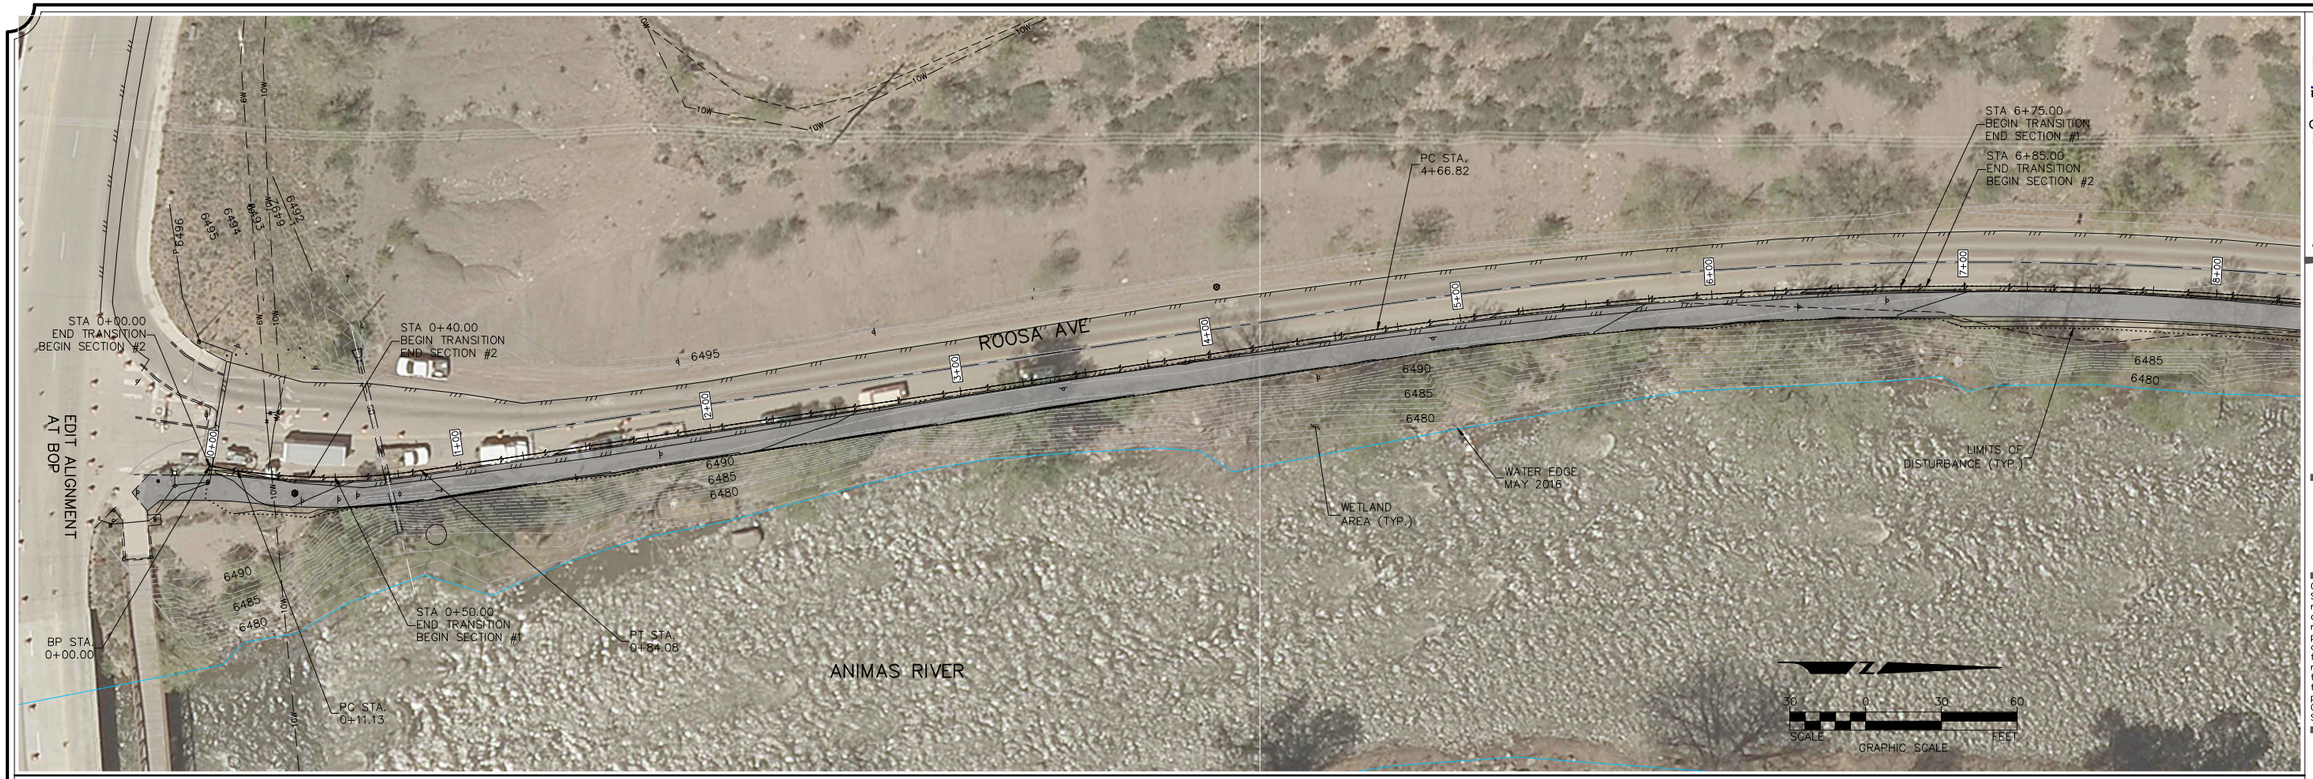

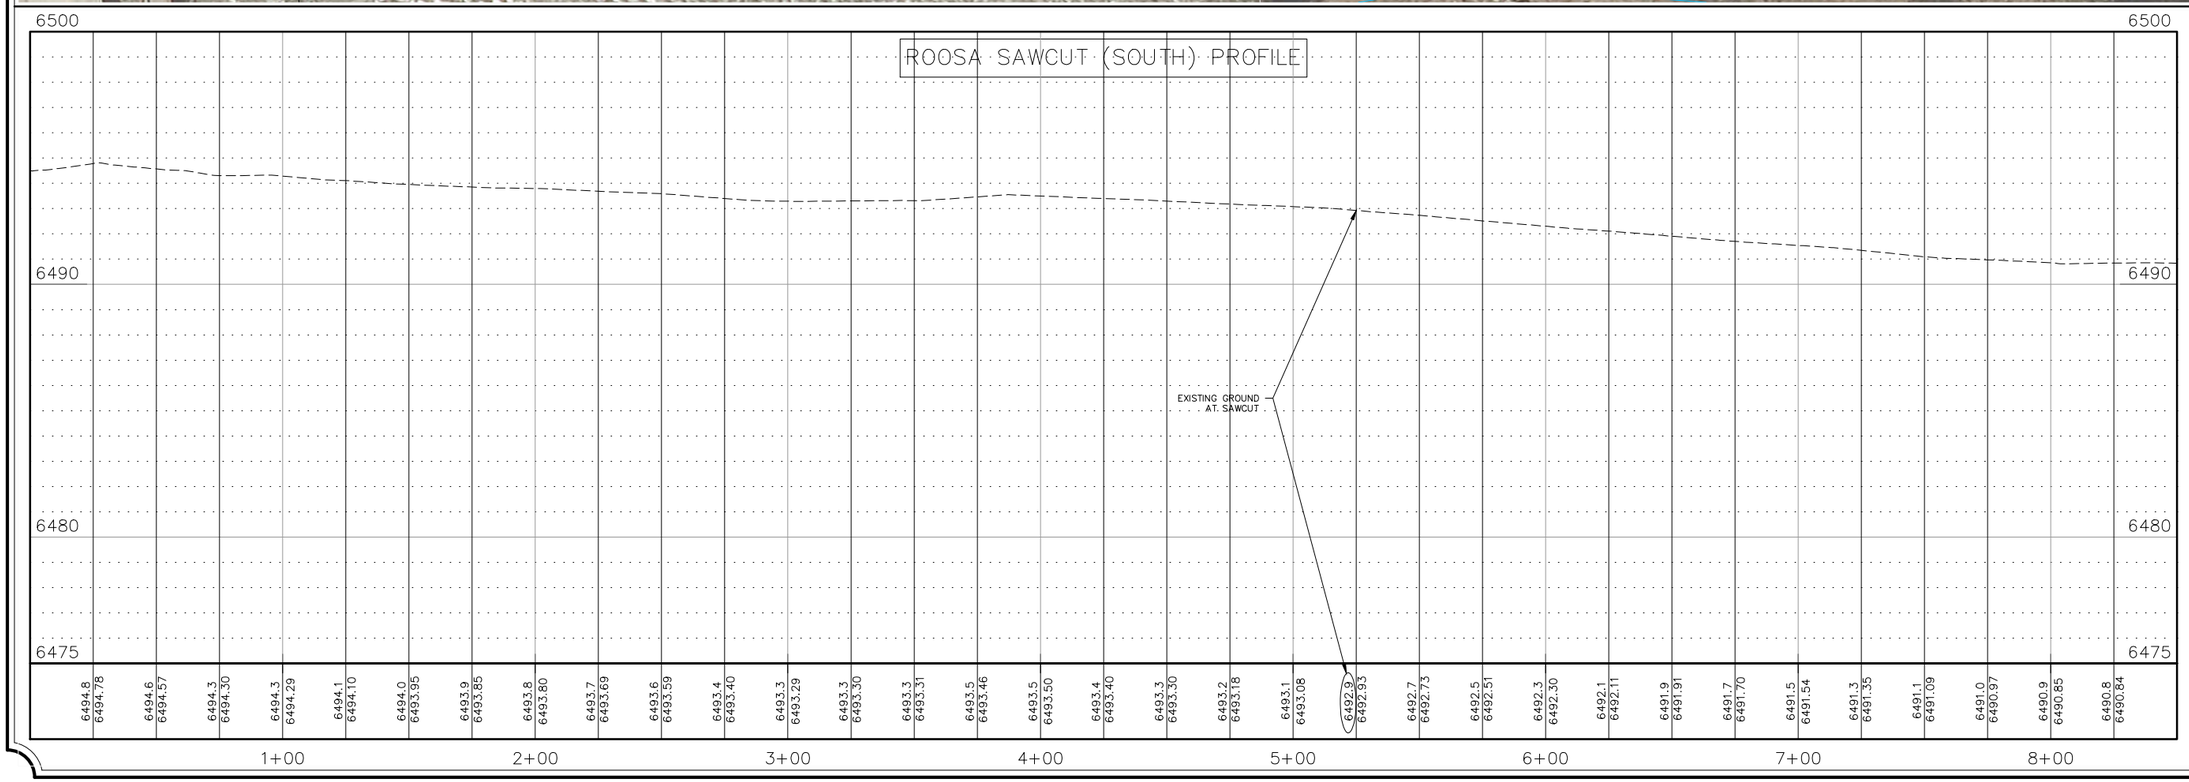

GOFF
ENGINEERING + SURVEYING INC

GOFF ENGINEERING
& SURVEYING, INC.
126 ROCK POINT
DRIVE SUITE A
P.O. BOX 97
DURANGO,
COLORADO 81302
(970) 247-1705
www.GoffEngineering.com

COLORADO REGISTERED PROFESSIONAL ENGINEER
ROBERT SEAN HARRIES
35876

YYYY-MM-DD

Goff Engineering & Surveying, Inc. expressly reserves the common law copyright and other property rights in these plans. These plans are not to be changed or copied in any form or manner whatsoever nor are they to be assigned to any third party without first obtaining written permission and consent of Goff Engineering & Surveying, Inc. ©

ROOSA / EL PASO TO U.S. 160 SIDEWALK IMPROVEMENT PROJECT

CITY OF DURANGO, COLORADO

Issue Record:

CONCEPTUAL DESIGN	2016-06-13

Revisions:

Project Number:	16-075
Drawn By:	RSH
Designed by:	RSH
Checked By:	RSH

Sheet

C2.1

PLAN AND PROFILE

G:\2016\16-075 CDD Roosa Ave sidewalk\C3D\sheets\C2.X plan sheets.dwg, 6/22/2016 1:08:37 PM, rharries

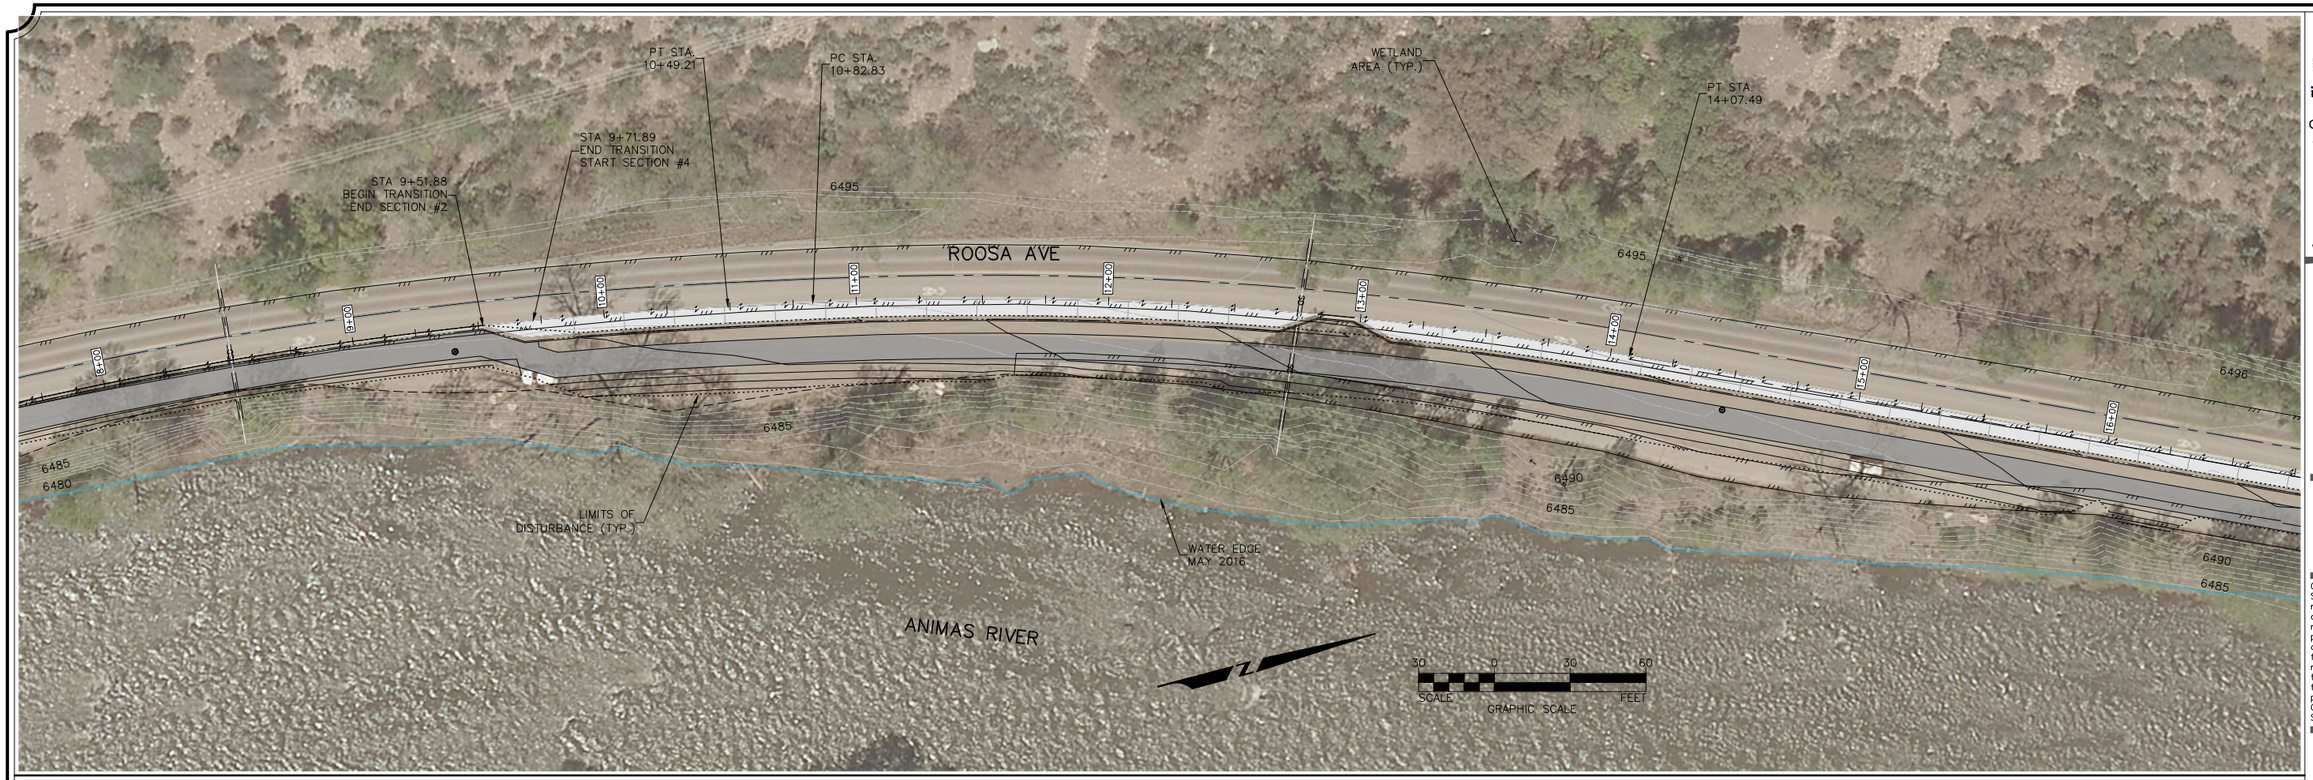

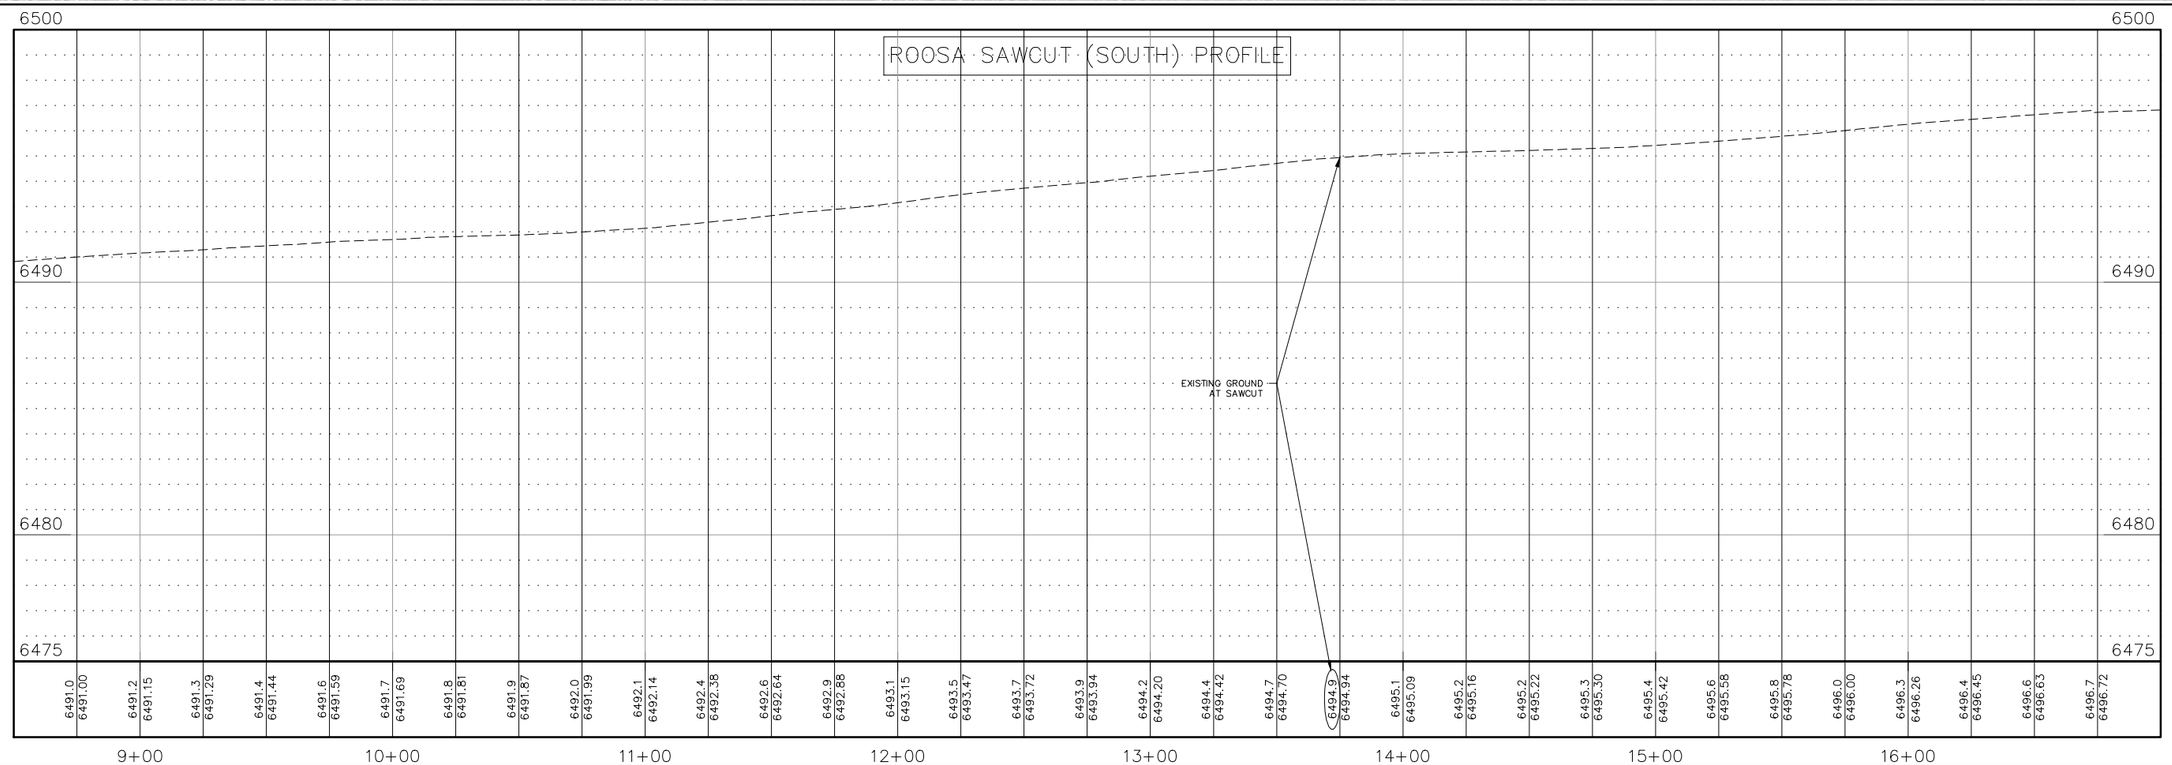

GOFF
ENGINEERING + SURVEYING INC

GOFF ENGINEERING
& SURVEYING, INC.
126 ROCK POINT
DRIVE SUITE A
P.O. BOX 97
DURANGO,
COLORADO 81302
(970) 247-1705
www.GoffEngineering.com

COLORADO REGISTERED PROFESSIONAL ENGINEER
ROBERT SEAN HARRIS
35876

YYYY-MM-DD

Goff Engineering & Surveying, Inc. expressly reserves the common law copyright and other property rights in these plans. These plans are not to be changed or copied in any form or manner whatsoever nor are they to be assigned to any third party without first obtaining written permission and consent of Goff Engineering & Surveying, Inc. ©

ROOSA / EL PASO TO U.S. 160
SIDEWALK IMPROVEMENT PROJECT
CITY OF DURANGO, COLORADO

Issue Record:

CONCEPTUAL DESIGN	2016-06-13

Revisions:

Project Number:	16-075
Drawn By:	RSH
Designed by:	RSH
Checked By:	RSH

Sheet
C2.2
PLAN AND PROFILE

G:\2016\16-075 CDD Roosa Ave sidewalk\C3D\sheets\C2.X plan sheets.dwg, 6/22/2016 1:08:51 PM, rharries

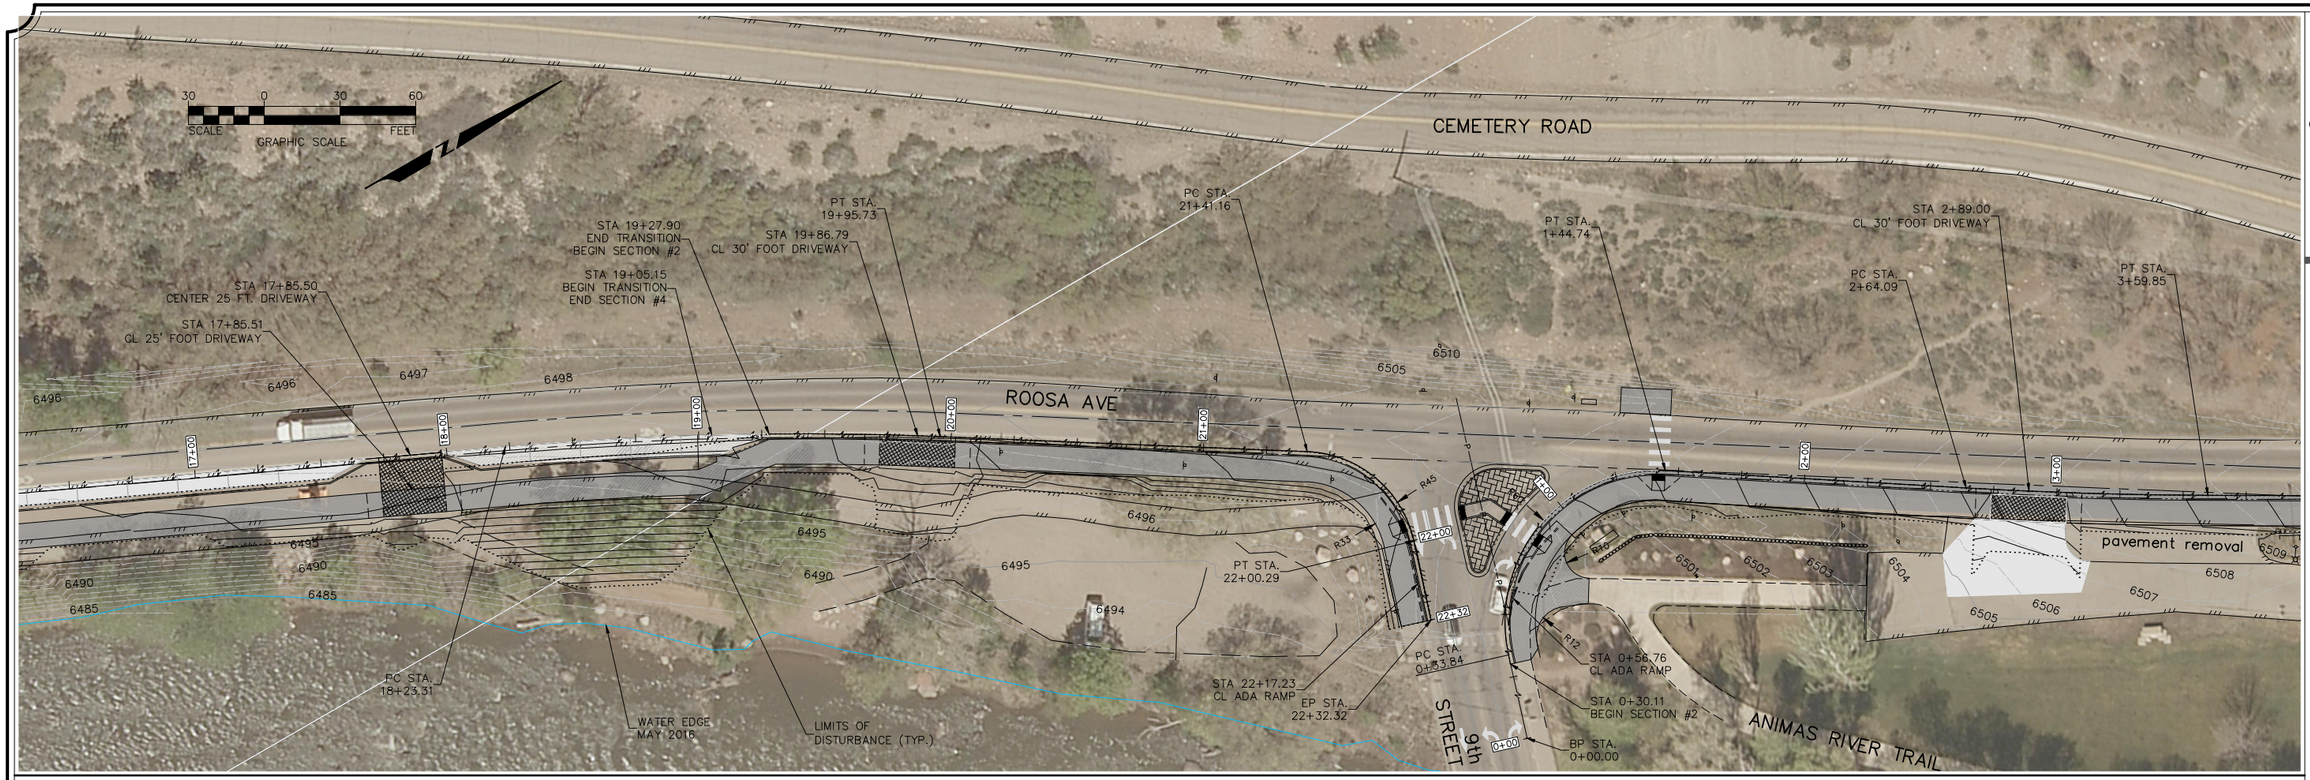

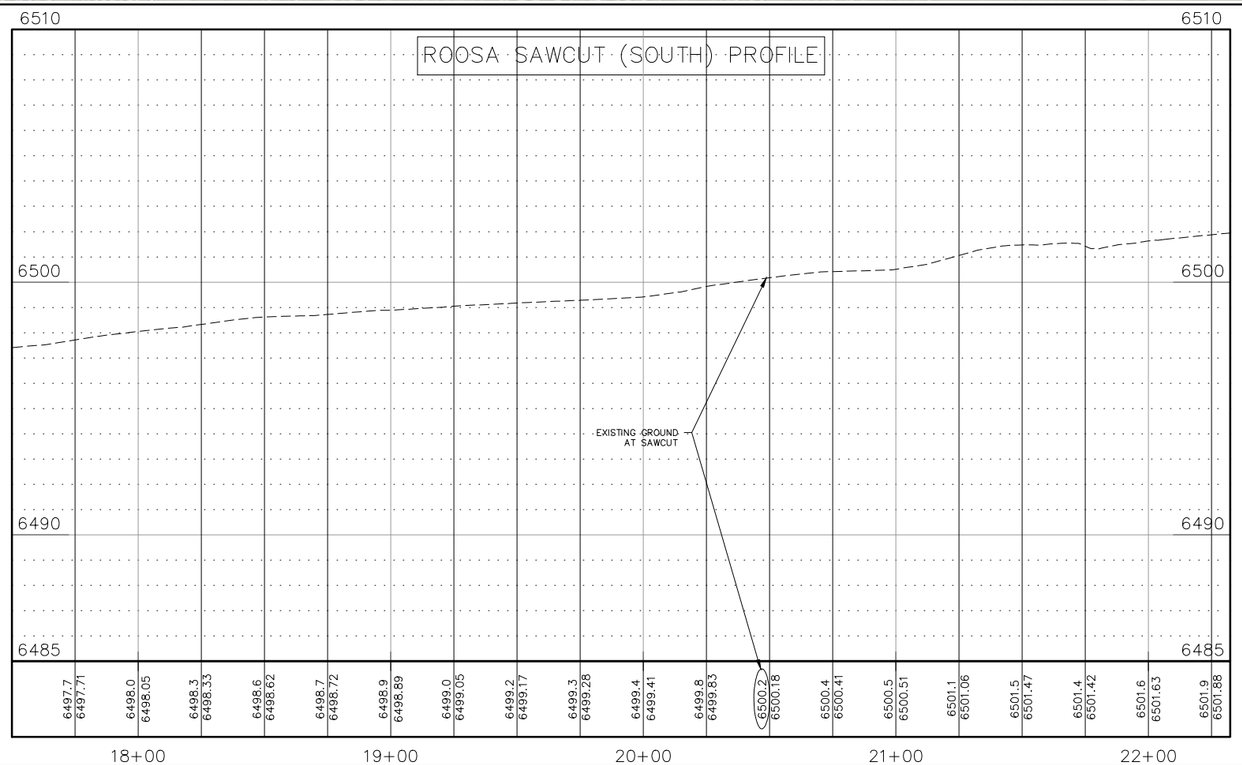

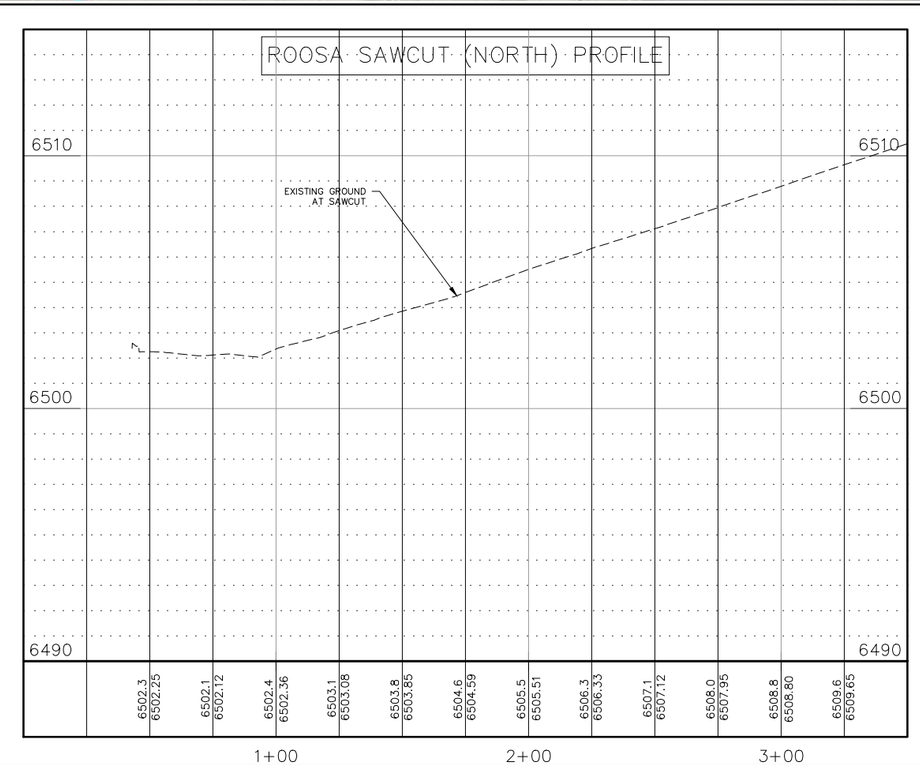

GOFF
ENGINEERING + SURVEYING INC
GOFF ENGINEERING
& SURVEYING, INC.
126 ROCK POINT
DRIVE SUITE A
P.O. BOX 97
DURANGO,
COLORADO 81302
(970) 247-1705
www.GoffEngineering.com

COLORADO REGISTERED PROFESSIONAL ENGINEER
ROBERT SEAN HARRIS
35876

YYYY-MM-DD

Goff Engineering & Surveying, Inc. expressly reserves the common law copyright and other property rights in these plans. These plans are not to be changed or copied in any form or manner whatsoever nor are they to be assigned to any third party without first obtaining written permission and consent of Goff Engineering & Surveying, Inc. ©

ROOSA / EL PASO TO U.S. 160 SIDEWALK IMPROVEMENT PROJECT

CITY OF DURANGO, COLORADO

Issue Record:

CONCEPTUAL DESIGN	2016-06-13

Revisions:

Project Number:	16-075
Drawn By:	RSH
Designed by:	RSH
Checked By:	RSH

Sheet

C2.3

PLAN AND PROFILE

G:\2016\16-075 COD Roosa Ave sidewalk\C3D\sheets\C2.X plan sheets.dwg, 6/22/2016 1:09:06 PM, rharries

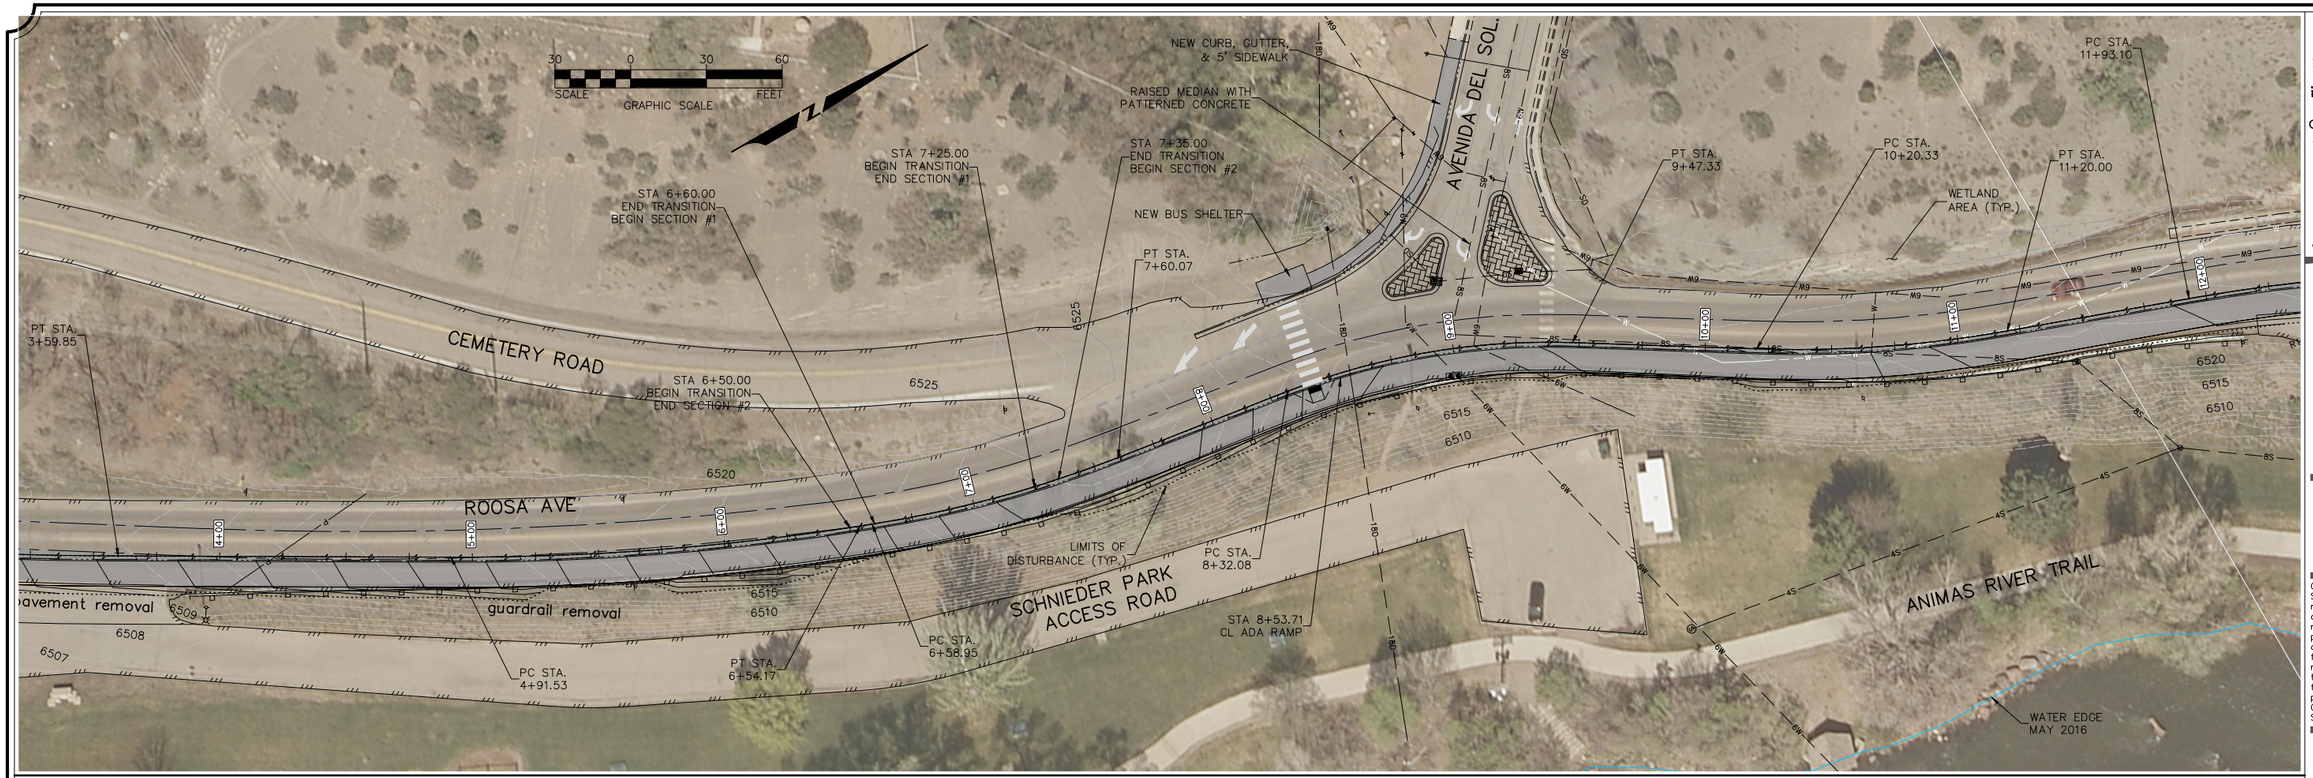

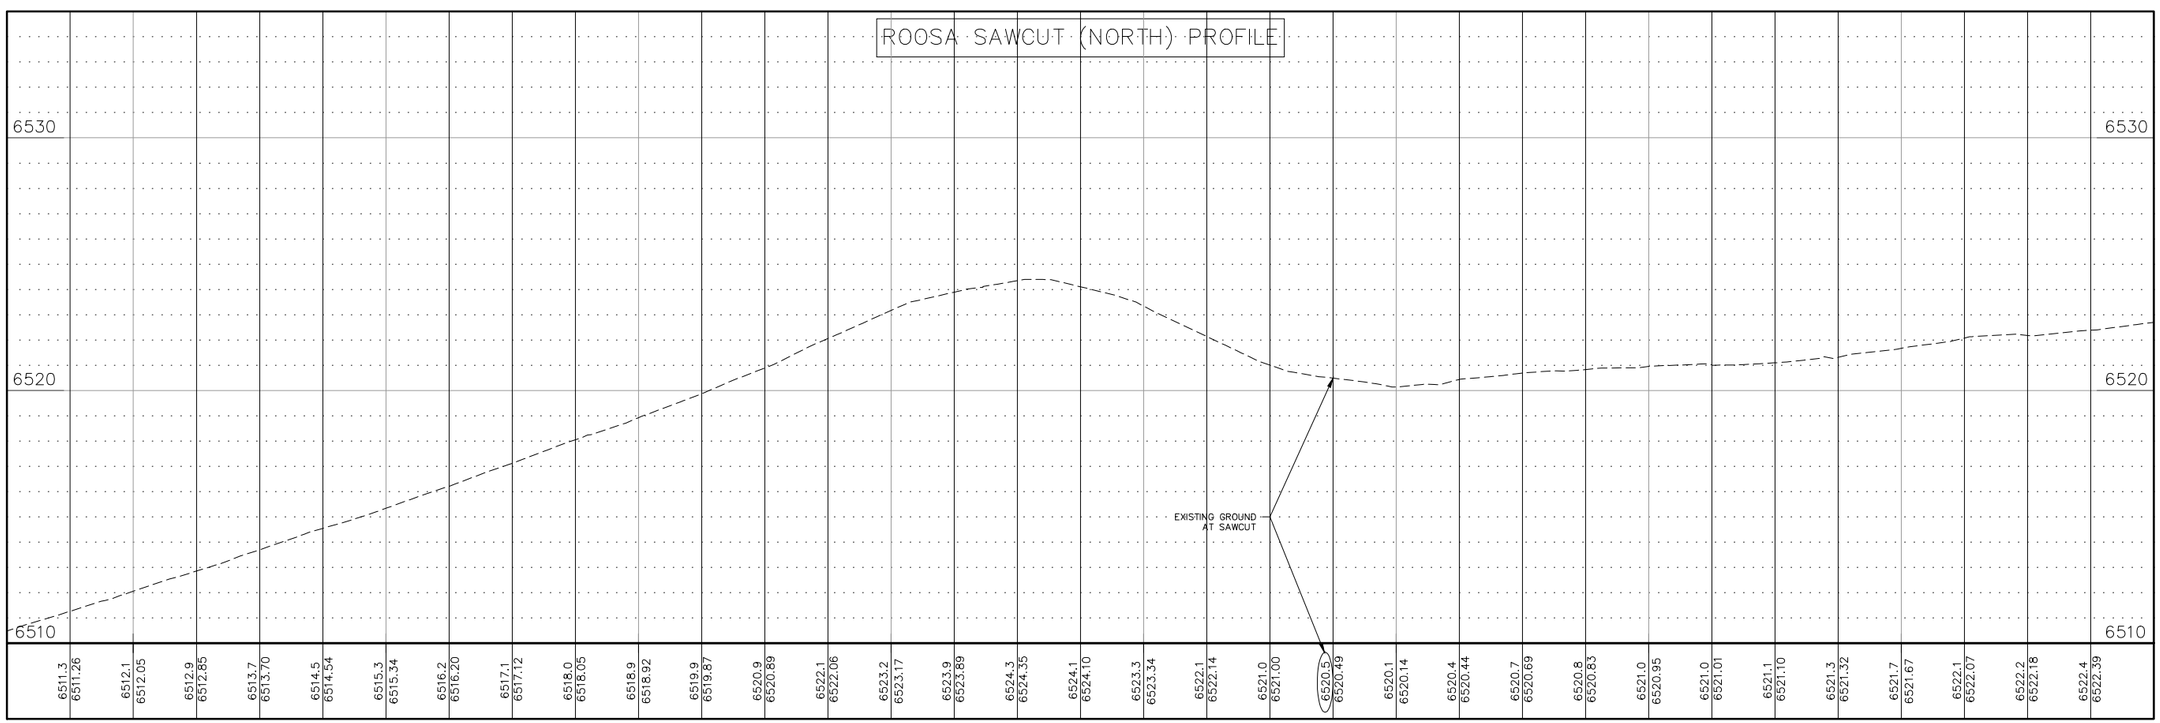

GOFF ENGINEERING + SURVEYING INC

GOFF ENGINEERING & SURVEYING, INC.
126 ROCK POINT DRIVE SUITE A
P.O. BOX 97
DURANGO, COLORADO 81302
(970) 247-1705
www.GoffEngineering.com

COLORADO REGISTERED PROFESSIONAL ENGINEER
ROBERT SEAN HARRIS
35876

YYYY-MM-DD

Goff Engineering & Surveying, Inc. expressly reserves the common law copyright and other property rights in these plans. These plans are not to be changed or copied in any form or manner whatsoever nor are they to be assigned to any third party without first obtaining written permission and consent of Goff Engineering & Surveying, Inc. ©

ROOSA / EL PASO TO U.S. 160 SIDEWALK IMPROVEMENT PROJECT

CITY OF DURANGO, COLORADO

Issue Record:

CONCEPTUAL DESIGN	2016-06-13

Revisions:

Project Number:	16-075
Drawn By:	RSH
Designed by:	RSH
Checked By:	RSH

Sheet

C2.4

PLAN AND PROFILE

G:\2016\16-075 CDD Roosa Ave sidewalk\C3D\sheets\C2.X plan sheets.dwg, 6/22/2016 1:09:19 PM, rharries

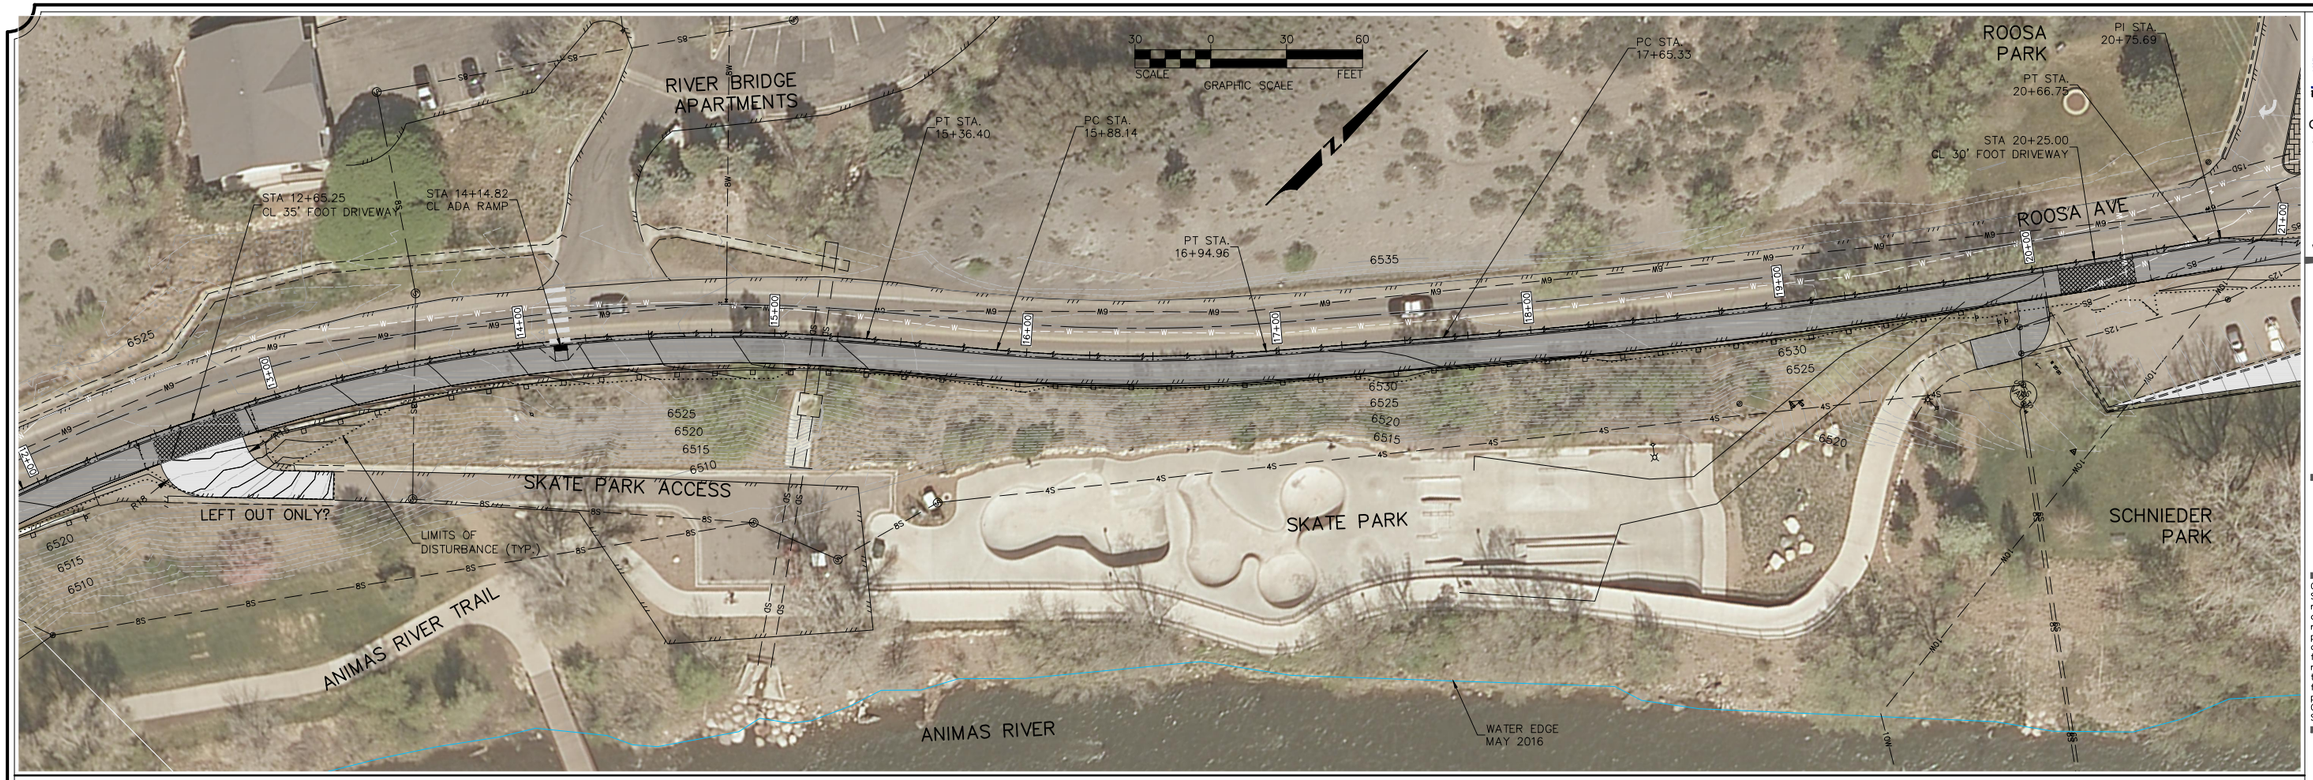

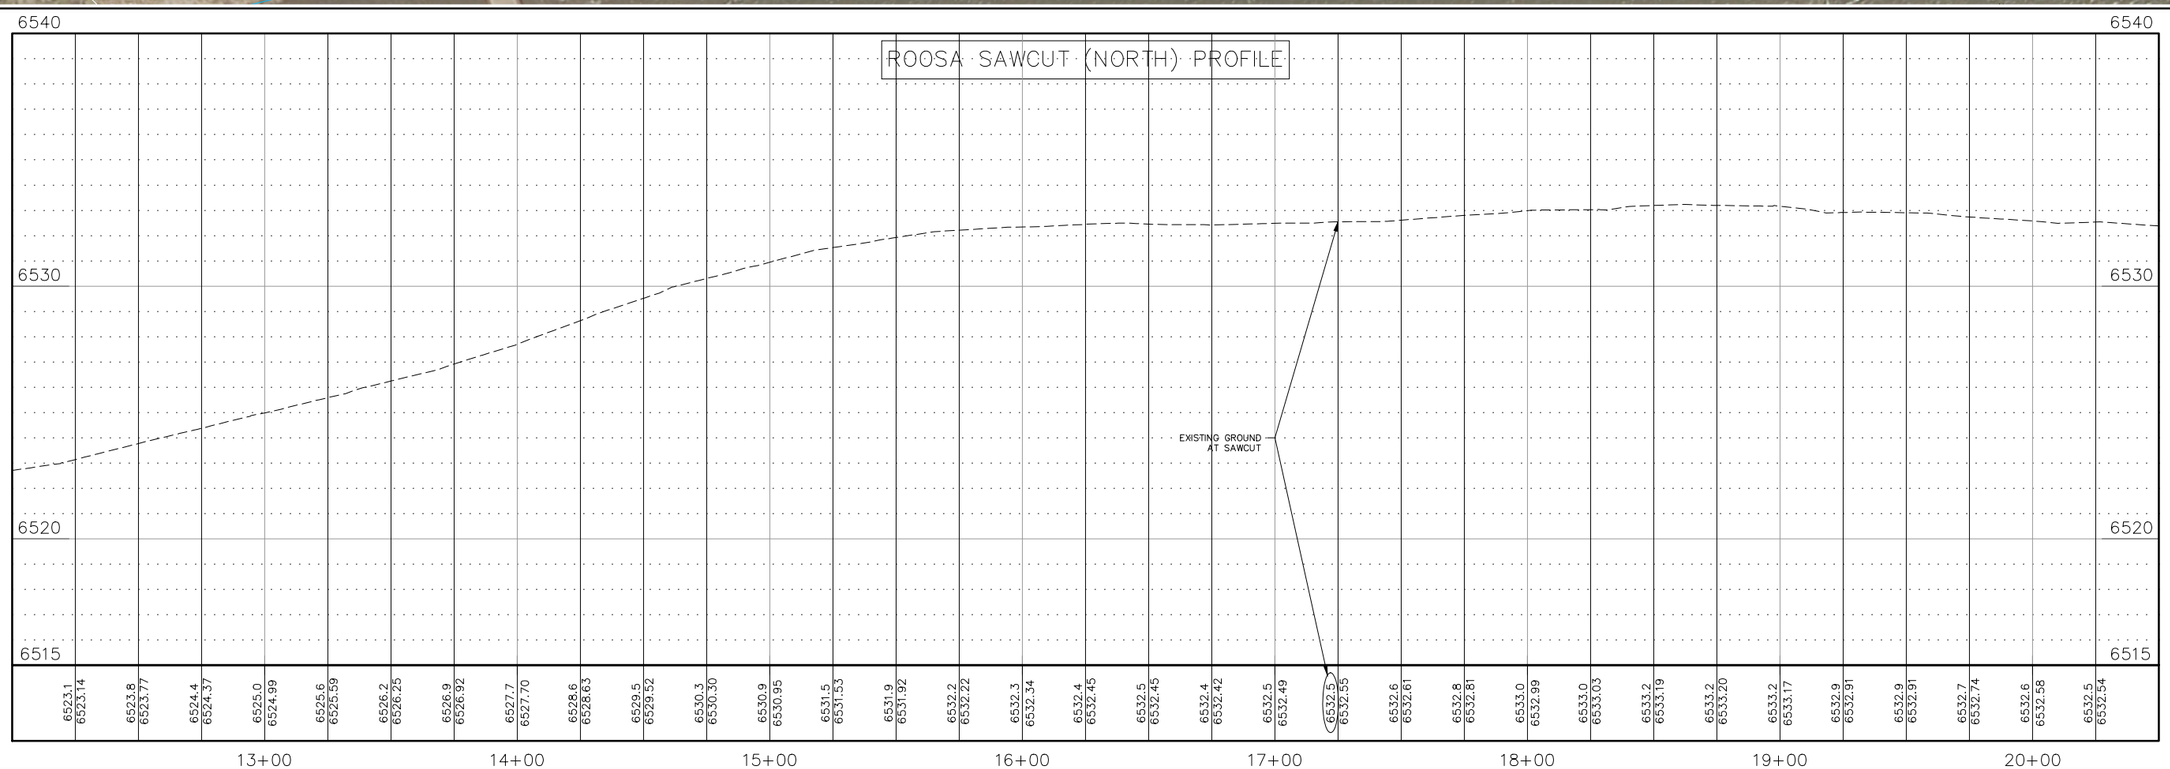

GOFF ENGINEERING + SURVEYING INC

GOFF ENGINEERING & SURVEYING, INC.
126 ROCK POINT DRIVE SUITE A
P.O. BOX 97
DURANGO, COLORADO 81302
(970) 247-1705
www.GoffEngineering.com

COLORADO REGISTERED PROFESSIONAL ENGINEER
ROBERT SEAN HARRIES
35876

YYYY-MM-DD

Goff Engineering & Surveying, Inc. expressly reserves the common law copyright and other property rights in these plans. These plans are not to be changed or copied in any form or manner whatsoever nor are they to be assigned to any third party without first obtaining written permission and consent of Goff Engineering & Surveying, Inc. ©

ROOSA / EL PASO TO U.S. 160 SIDEWALK IMPROVEMENT PROJECT

CITY OF DURANGO, COLORADO

Issue Record:

CONCEPTUAL DESIGN	2016-06-13

Revisions:

Project Number:	16-075
Drawn By:	RSH
Designed by:	RSH
Checked By:	RSH

Sheet

C2.5

PLAN AND PROFILE

G:\2016\16-075 COD Roosa Ave sidewalk\C3D\sheets\C2.X plan sheets.dwg, 6/22/2016 1:09:36 PM, rharries

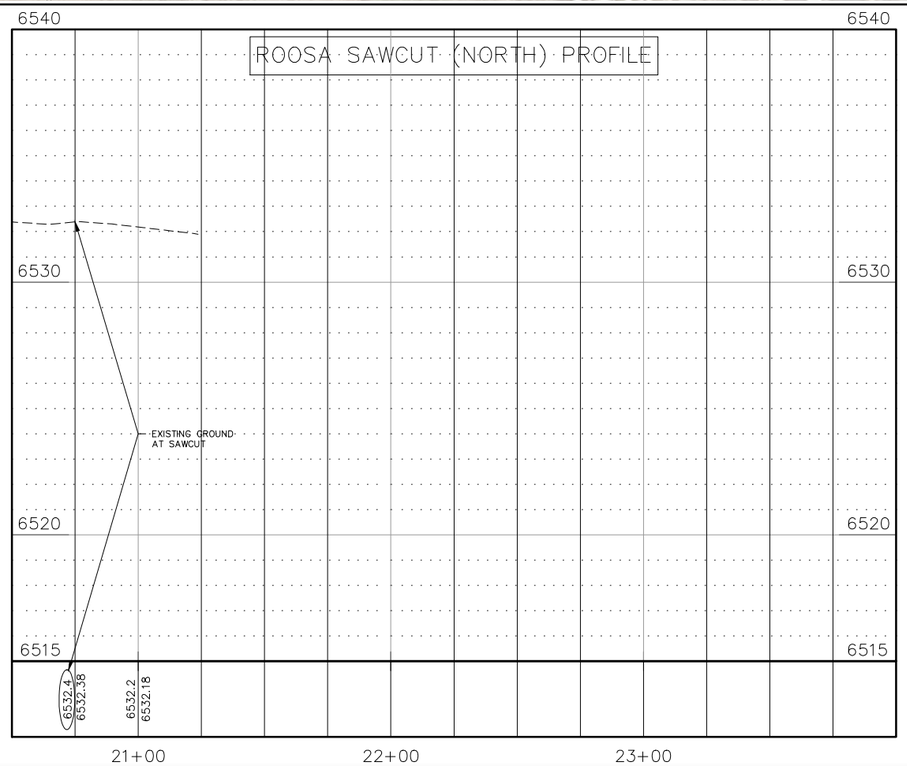

GOFF ENGINEERING & SURVEYING, INC.
126 ROCK POINT DRIVE SUITE A
P.O. BOX 97
DURANGO, COLORADO 81302
(970) 247-1705
www.GoffEngineering.com

COLORADO REGISTERED PROFESSIONAL ENGINEER
ROBERT SEAN HARRIES
35876

YYYY-MM-DD

Goff Engineering & Surveying, Inc. expressly reserves the common law copyright and other property rights in these plans. These plans are not to be changed or copied in any form or manner whatsoever nor are they to be assigned to any third party without first obtaining written permission and consent of Goff Engineering & Surveying, Inc. ©

ROOSA / EL PASO TO U.S. 160 SIDEWALK IMPROVEMENT PROJECT

CITY OF DURANGO, COLORADO

Issue Record:

CONCEPTUAL DESIGN	2016-06-13

Revisions:

Project Number:	16-075
Drawn By:	RSH
Designed by:	RSH
Checked By:	RSH

Sheet

C2.6

PLAN AND PROFILE

G:\2016\16-075 COD Roosa Ave sidewalk\C3D\sheets\C2.X plan sheets.dwg, 6/22/2016 1:09:56 PM, rharries