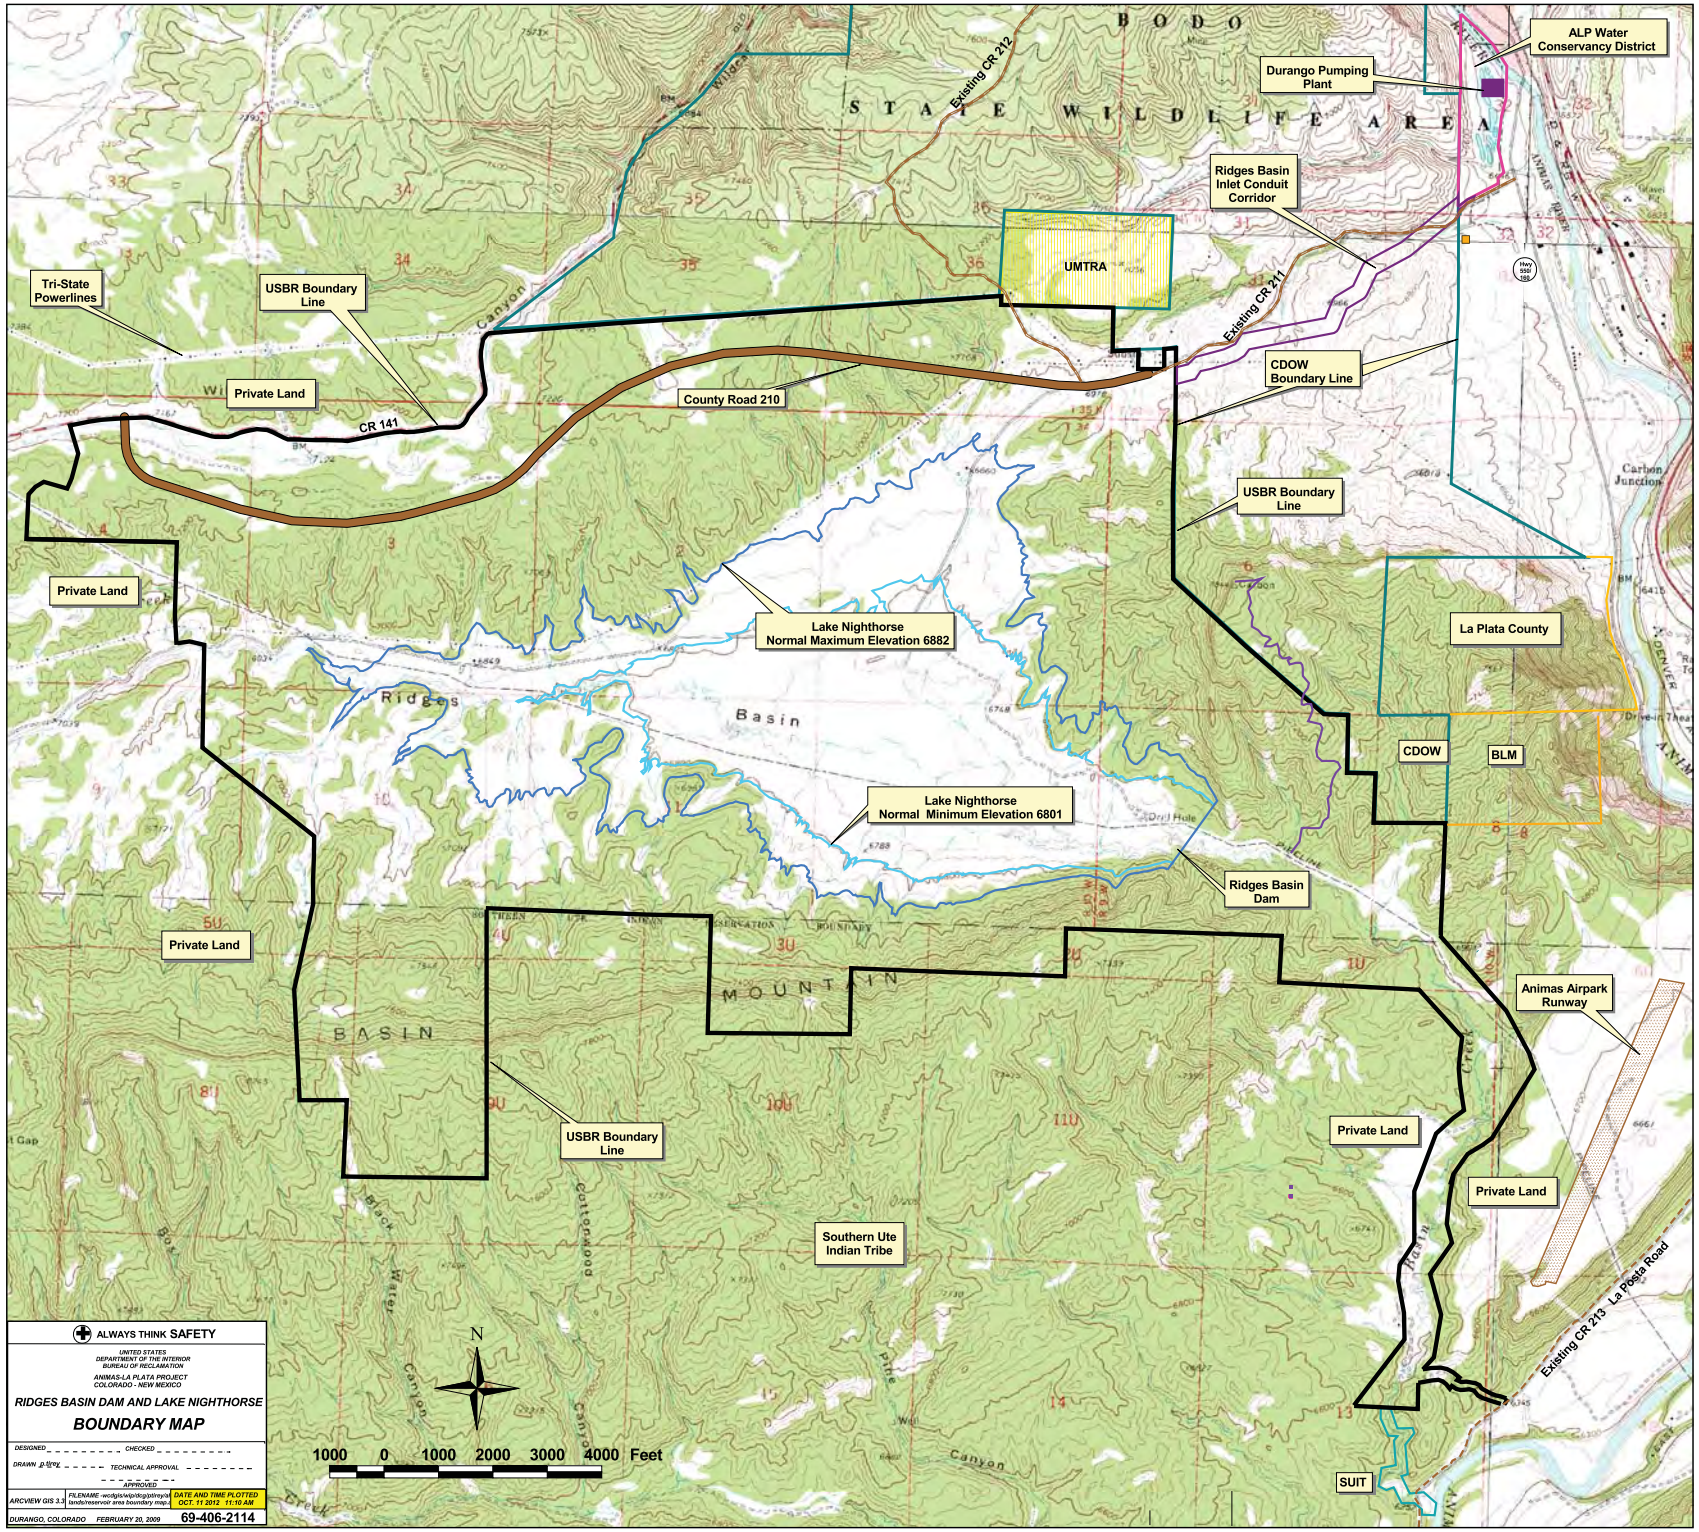
ALP Water Conservancy District
Durango Pumping Plant
Ridges Basin Inlet Conduit Corridor
UMTRA
Existing CR 212
Existing CR 211
Tri-State Powerlines
USBR Boundary Line
Private Land
CR 141
County Road 210
CDOW Boundary Line
USBR Boundary Line
Private Land
Lake Nighthorse Normal Maximum Elevation 6882
La Plata County
CDOW
BLM
Lake Nighthorse Normal Minimum Elevation 6801
Ridges Basin Dam
Private Land
Animas Airpark Runway
USBR Boundary Line
Private Land
Private Land
Southern Ute Indian Tribe
Existing CR 213 - La Posta Road
SUIT
ALWAYS THINK SAFETY
UNITED STATES DEPARTMENT OF THE INTERIOR BUREAU OF RECLAMATION
ANIMAS-LA PLATA PROJECT COLORADO - NEW MEXICO
RIDGES BASIN DAM AND LAKE NIGHTHORSE
BOUNDARY MAP
DESIGNED
CHECKED
DRAWN
TECHNICAL APPROVAL
APPROVED
ARCVIEW GIS 3.3
FILENAME: w:\gis\wip\dcg\jstrey\arc\ridges\reservoir area boundary map.apr
DATE AND TIME PLOTTED: OCT. 11 2012 11:10 AM
DURANGO, COLORADO FEBRUARY 20, 2009
69-406-2114
N
1000 0 1000 2000 3000 4000 Feet